




www.maramani.com
info@maramani.com ID 23404




www.maramani.com
info@maramani.com


ID 23404

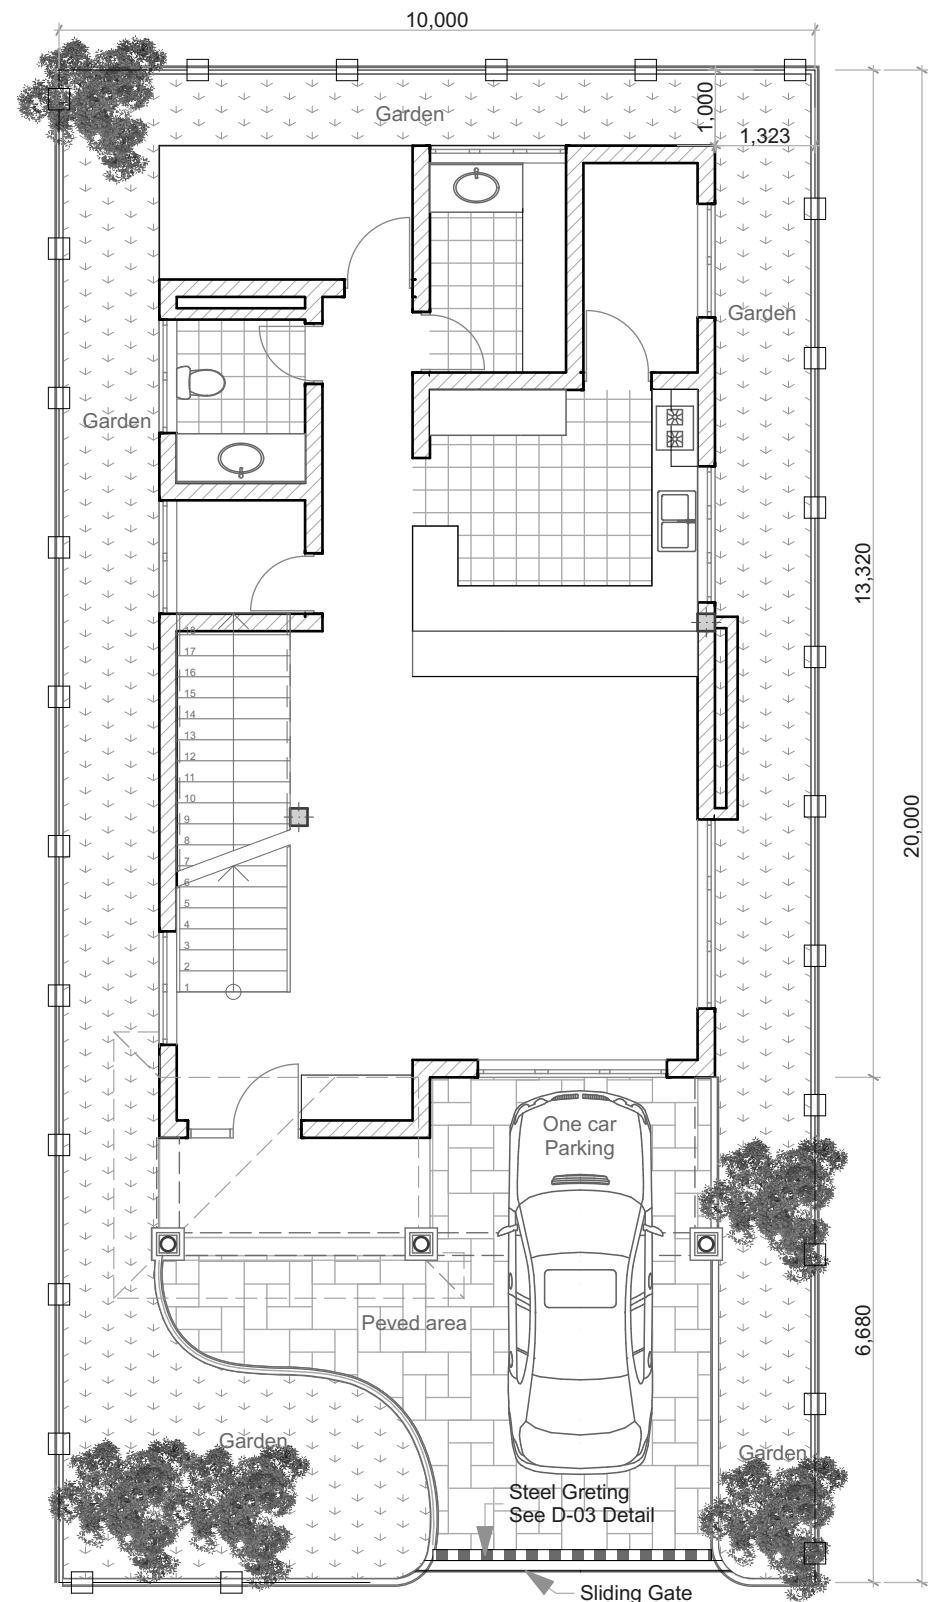

1 Site Plan 1:100


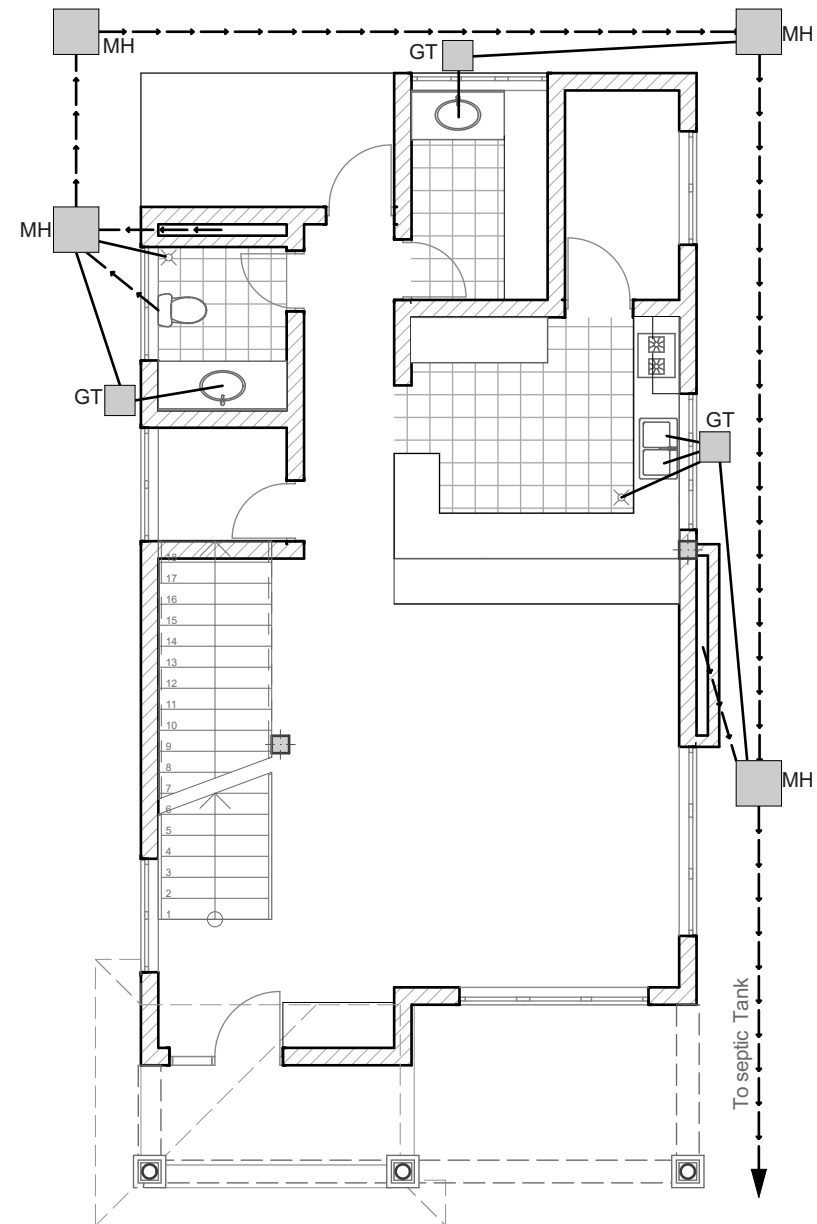


2 Ground Floor 1:100

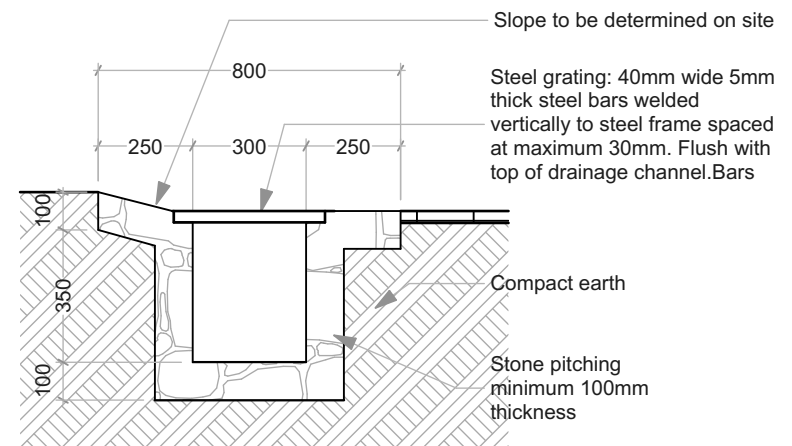


3 D-03 Detail 1:20


Company Title			
Revision History			
RevID	ChID	Change Name	Date
Note			
All drawing dimensions are in mm unless specified otherwise. These plans to be used in conjunction with structural engineering drawings, electrical drawings as well as mechanical drawings where applicable. Consultant to resolve any conflicts between drawings.			
Project			
Private Residence			
Client			
Layout Name			
Site Plan, Foul and waste water drainage			
Drawing Name			
Site Plan, Ground Floor, D-03 Detail			
Drawing Set			
ARCHITECTURAL			
Modified by			Date
Checked by			Date
Drawing Scale			
1:100, 1:20@A3			
Layout ID			Revision
A.01.1			

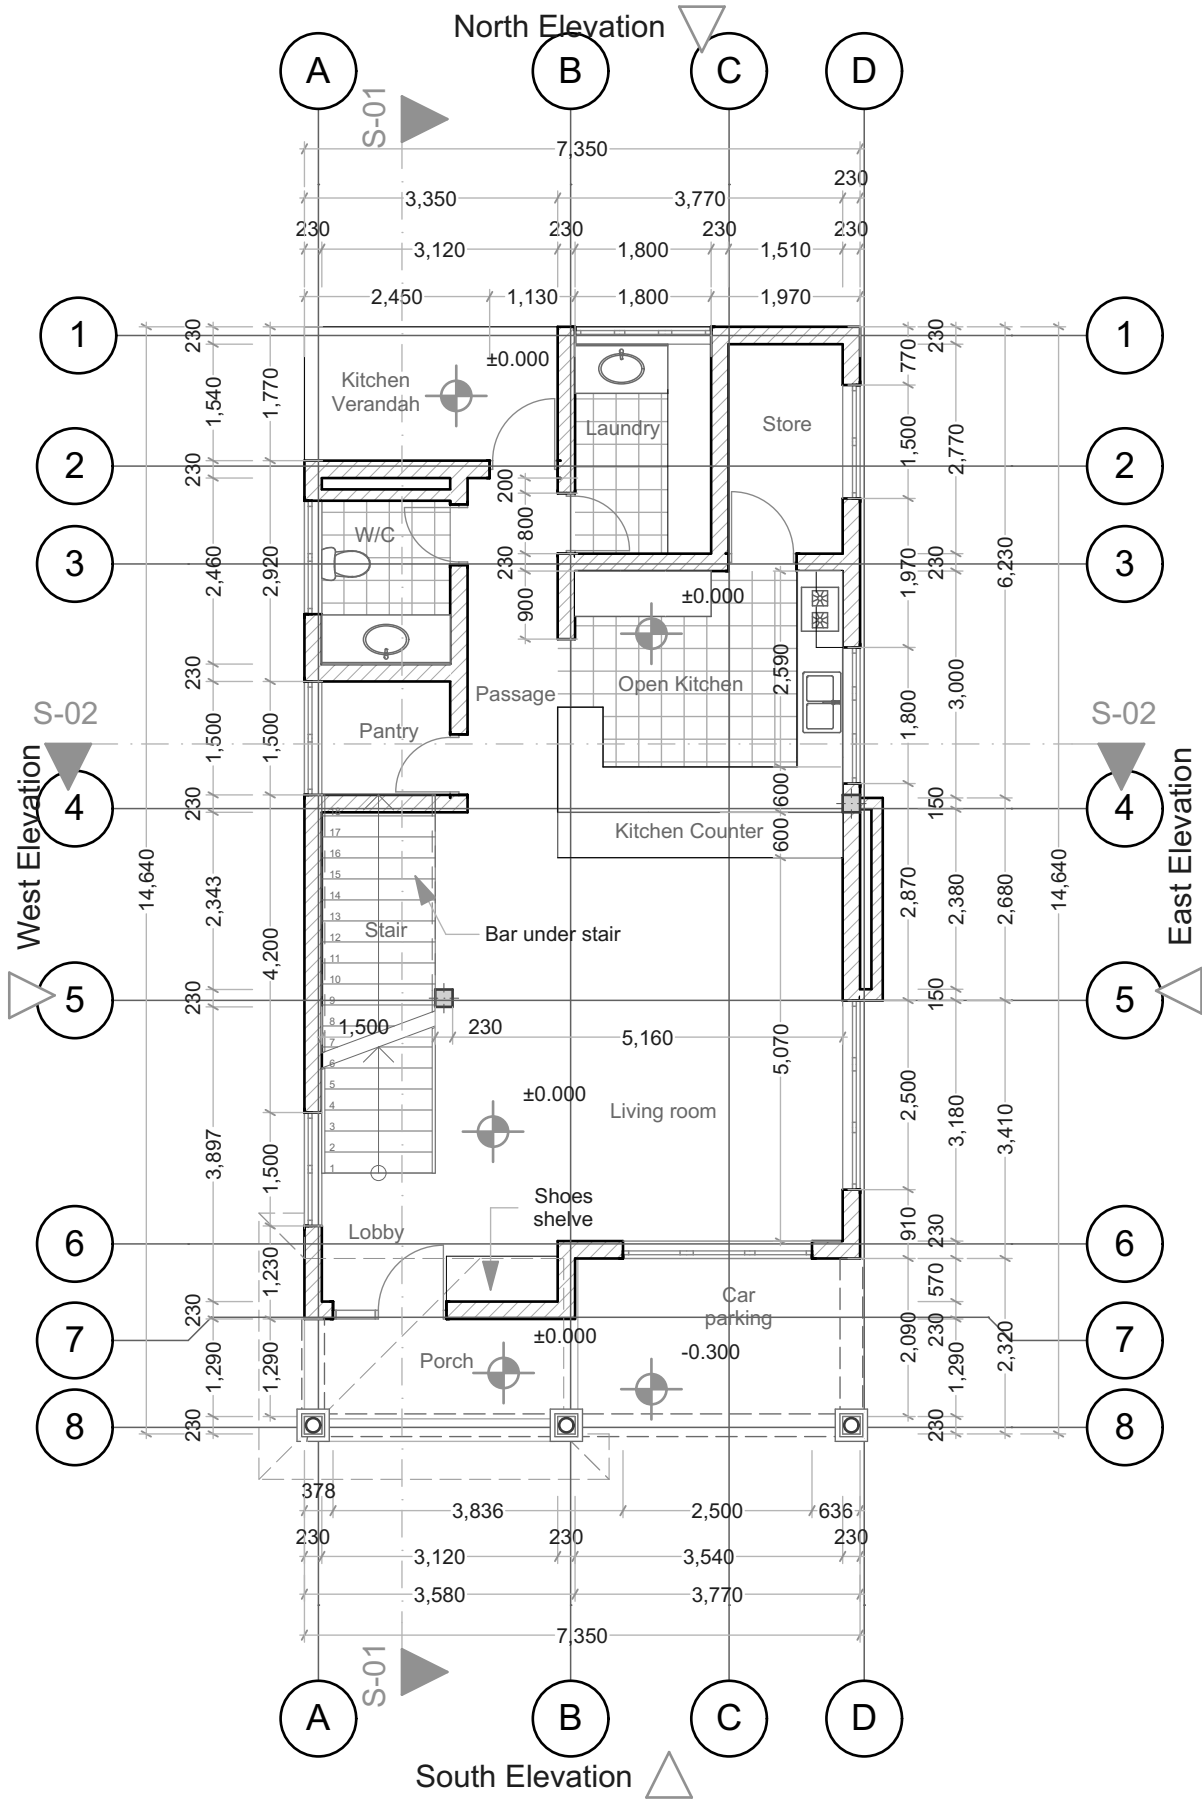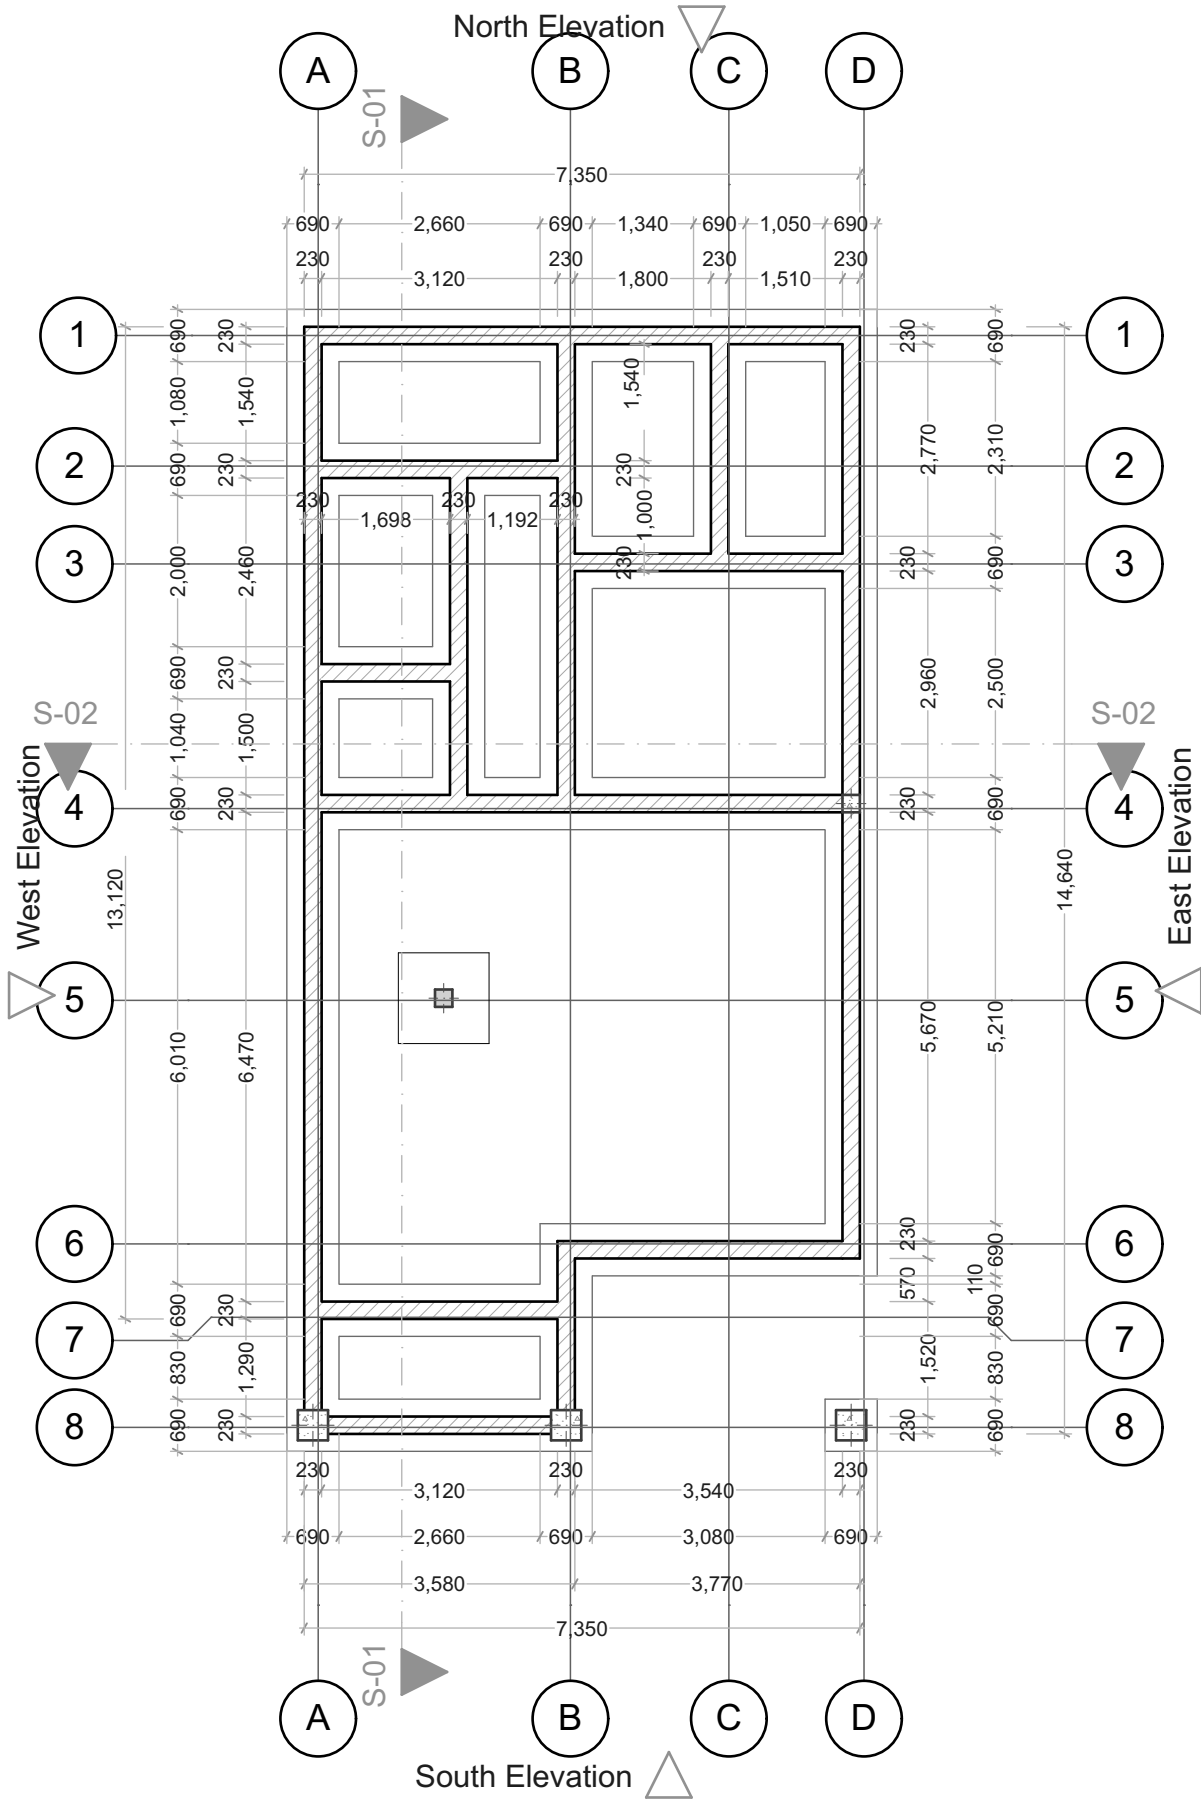

Company Title			
Revision History			
RevID	ChID	Change Name	Date
Note			
All drawing dimensions are in mm unless specified otherwise. These plans to be used in conjunction with structural engineering drawings, electrical drawings as well as mechanical drawings where applicable. Consultant to resolve any conflicts between drawings.			
Project			
Private Residence			
Client			
Layout Name			
Foundation and Ground Floor Plan			
Drawing Name			
Foundation Plan, Ground Floor			
Drawing Set			
ARCHITECTURAL			
Modified by			Date
Checked by			Date
Drawing Scale			
1:100@A3			
Layout ID			Revision
A.01.2			

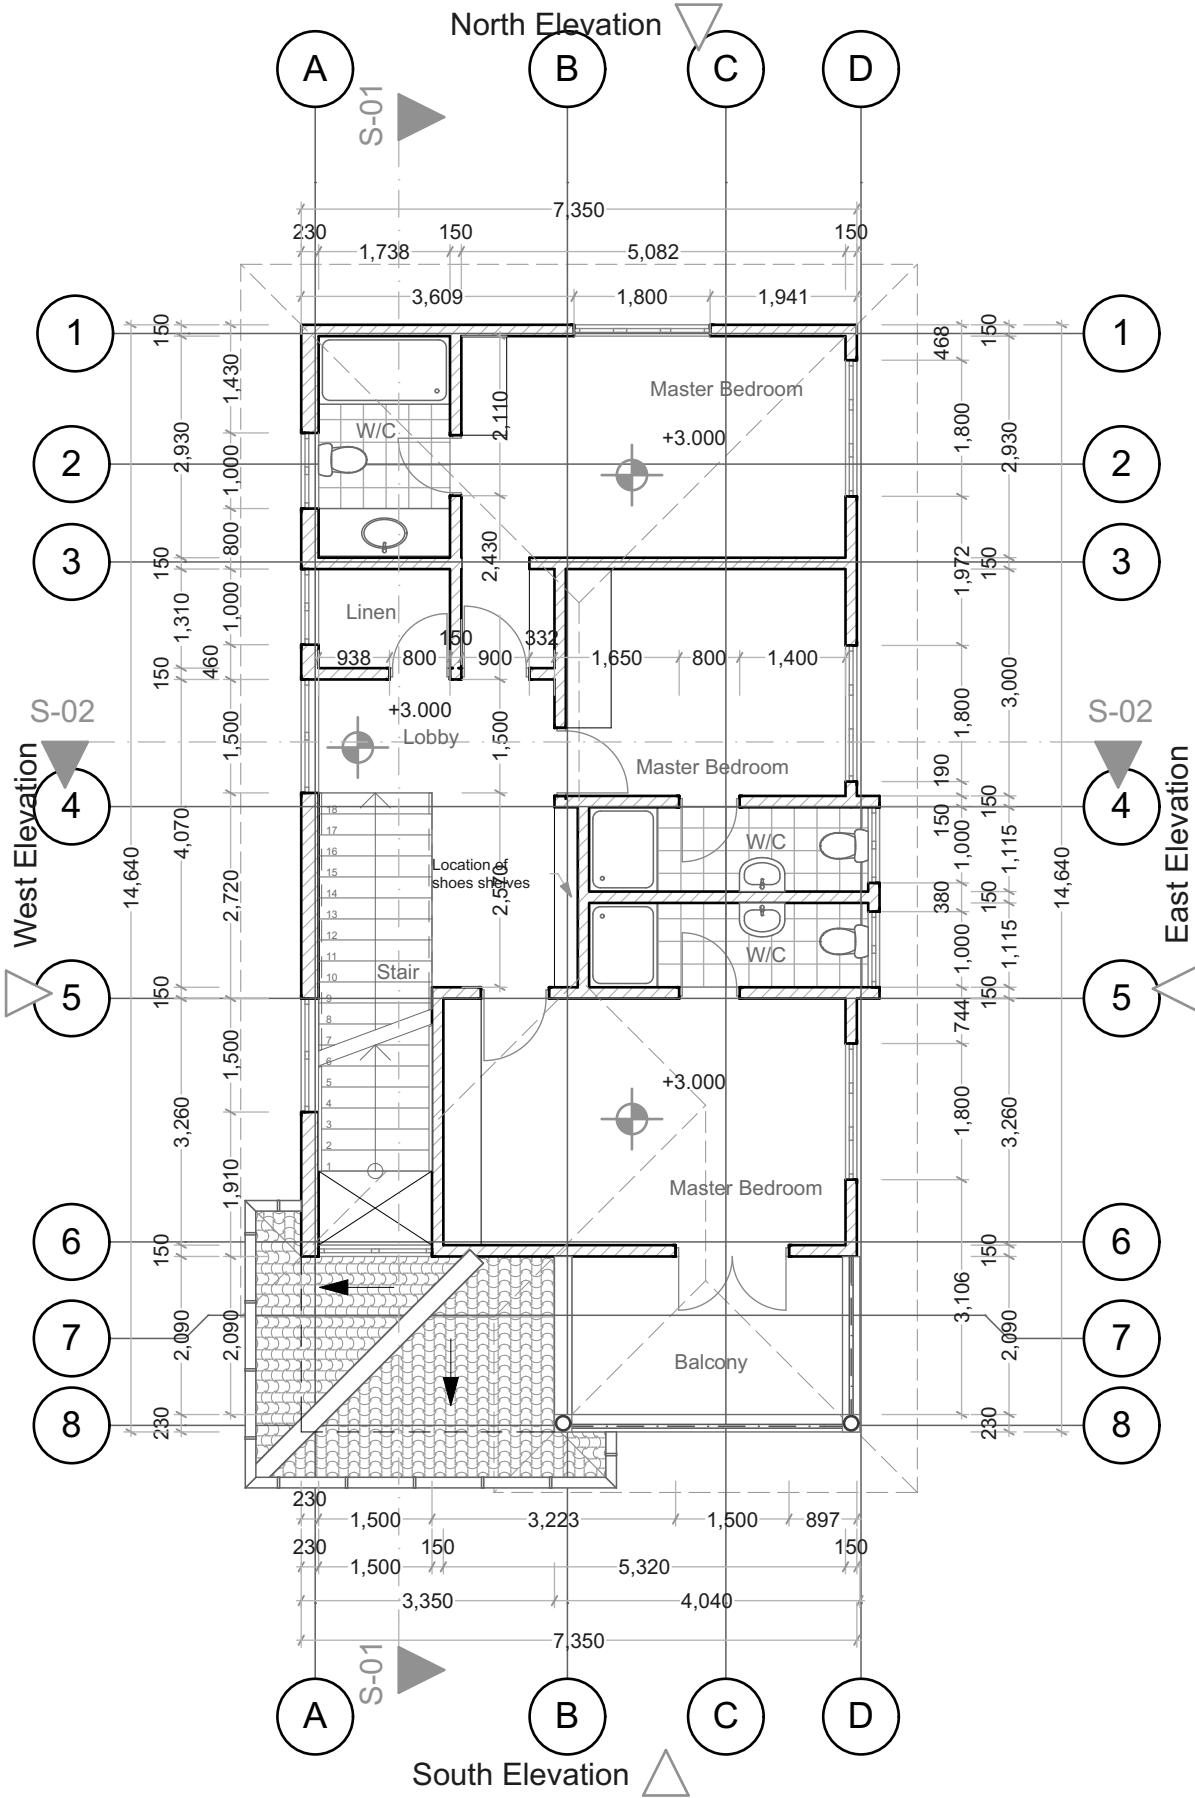

1 First Floor Plan 1:100 2

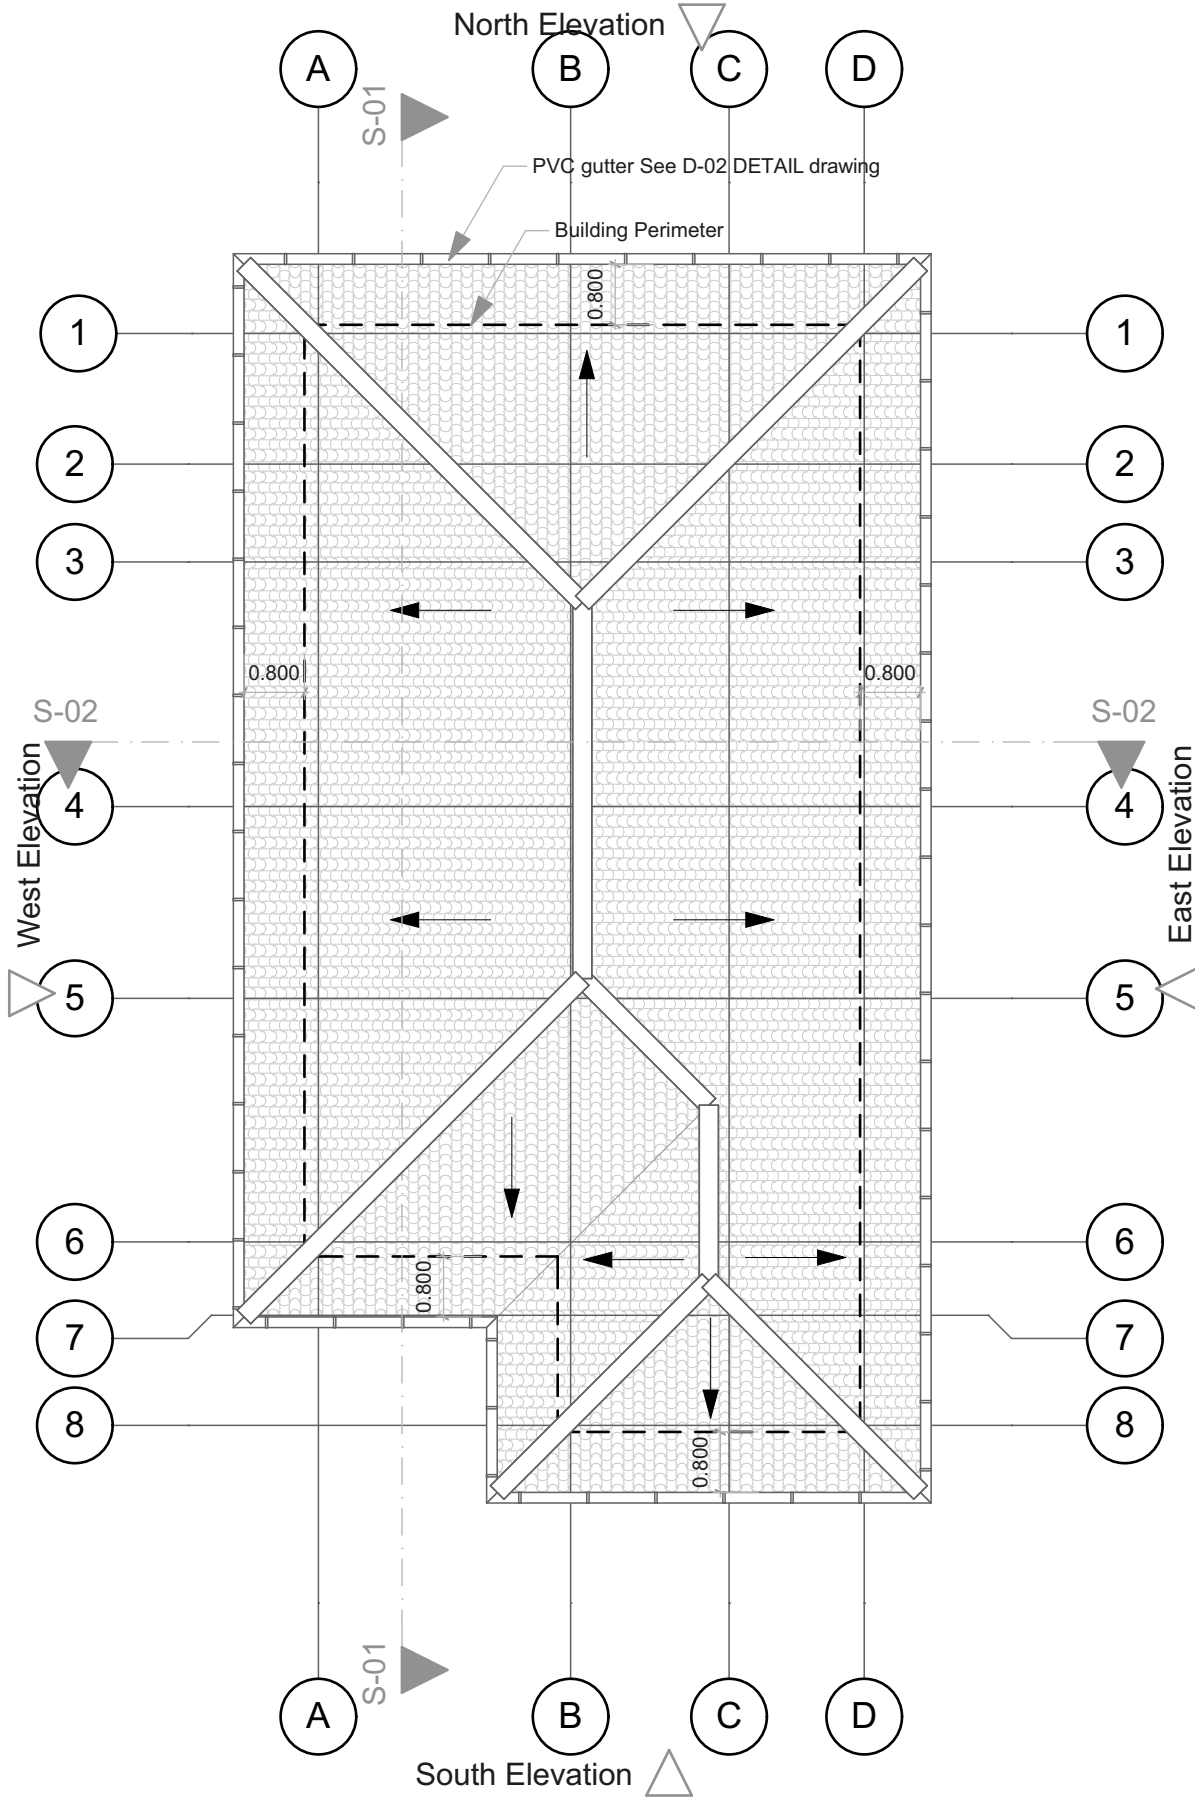

Roof Plan 1:100

Company Title

Revision History

RevID	ChID	Change Name	Date

Note

All drawing dimensions are in mm unless specified otherwise. These plans to be used in conjunction with structural engineering drawings, electrical drawings as well as mechanical drawings where applicable. Consultant to resolve any conflicts between drawings.

Project

Private Residence

Client

Layout Name

First Floor and Roof Plan

Drawing Name

First Floor Plan, Roof Plan

Drawing Set

ARCHITECTURAL

Modified by

Date

Checked by

Date


Drawing Scale

1:100@A3

Layout ID

Revision

A.01.3

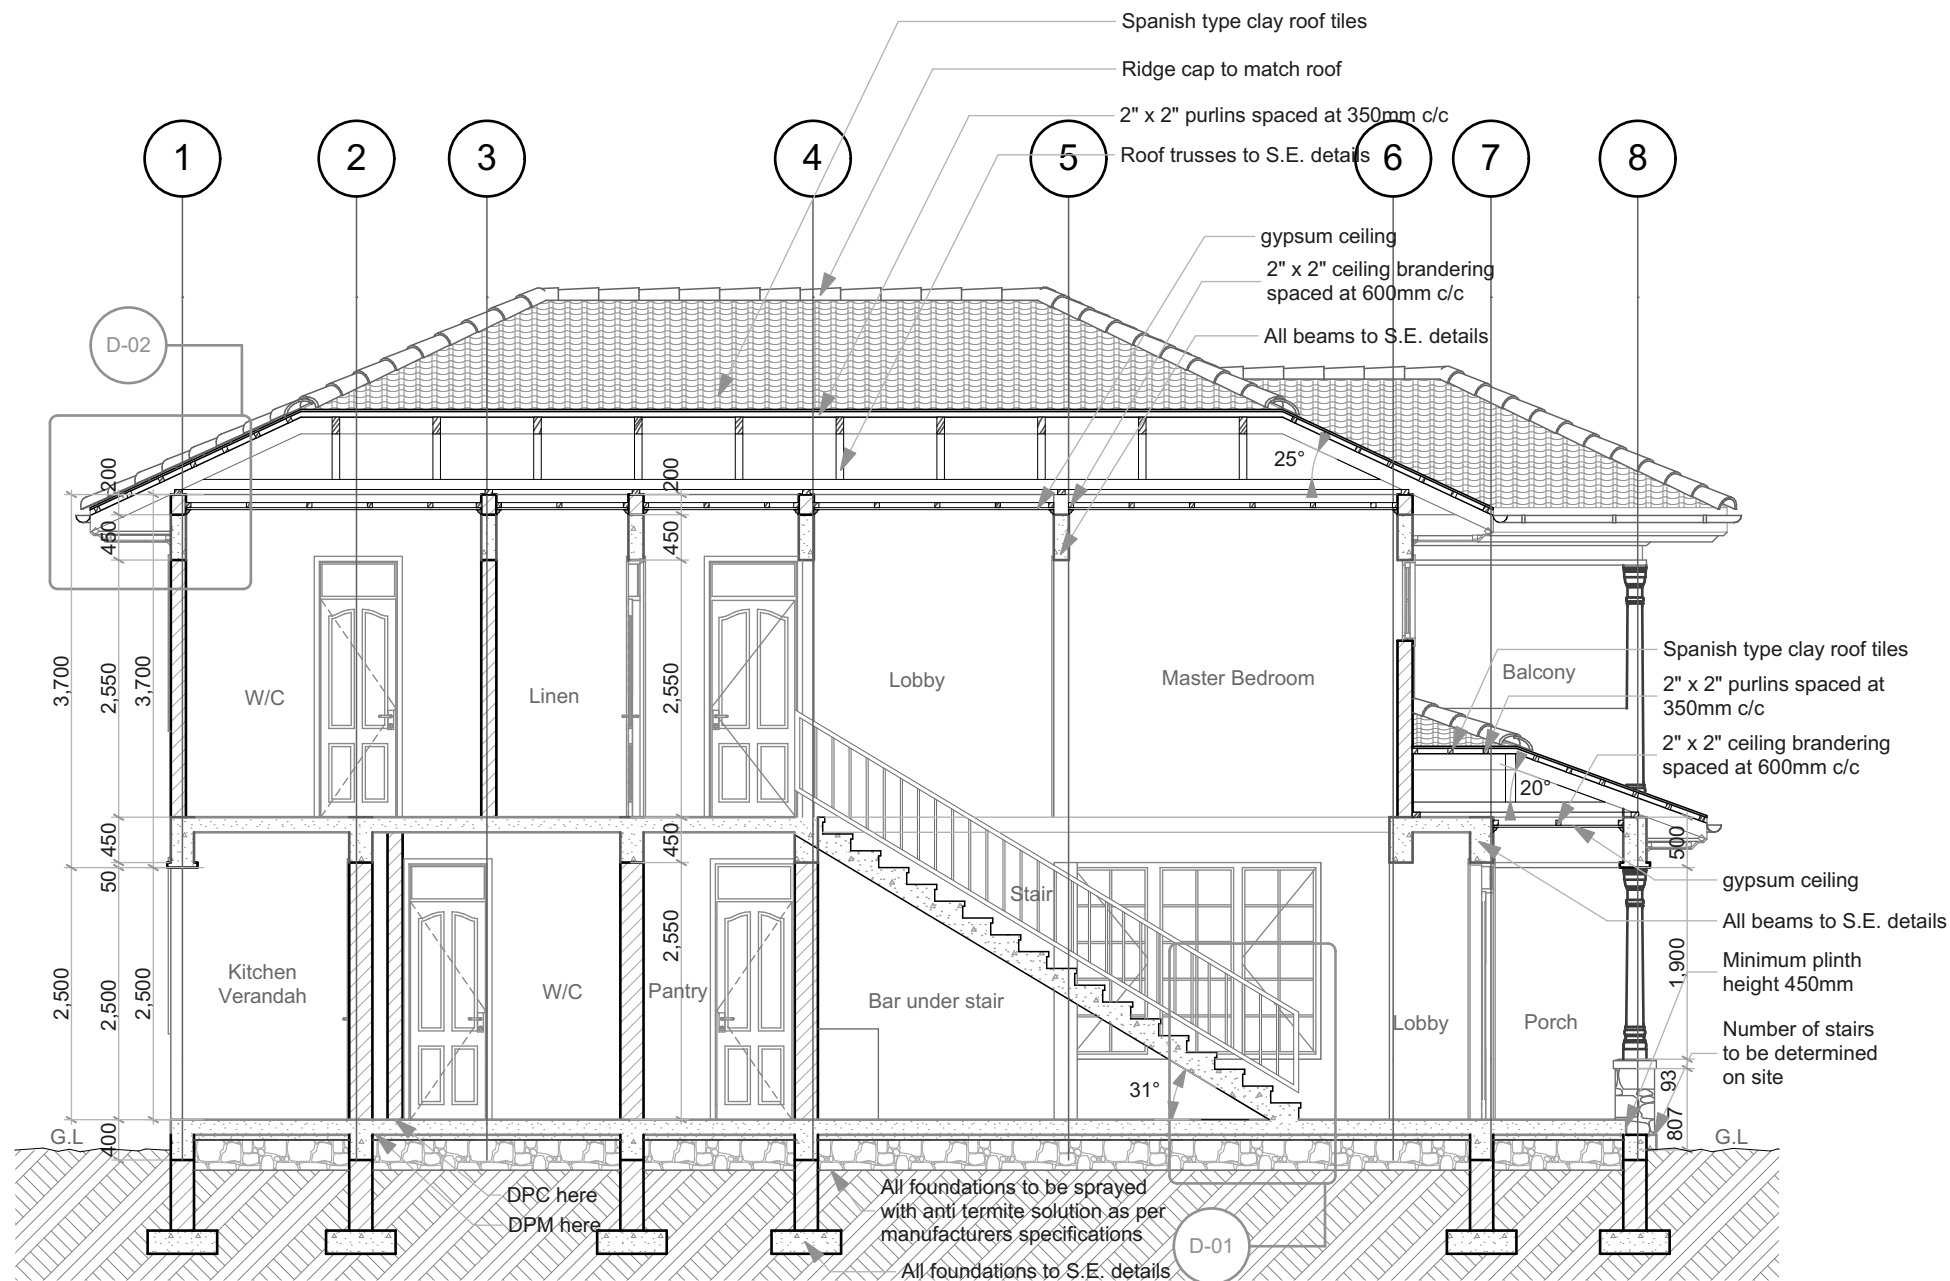


1


S-01 Building Section

1:75


Company Title			
Revision History			
RevID	ChID	Change Name	Date
Note			
All drawing dimensions are in mm unless specified otherwise. These plans to be used in conjunction with structural engineering drawings, electrical drawings as well as mechanical drawings where applicable. Consultant to resolve any conflicts between drawings.			
Project			
Private Residence			
Client			
Layout Name			
Building Section			
Drawing Name			
S-01 Building Section			
Drawing Set			
ARCHITECTURAL			
Modified by		Date	
Checked by		Date	
Drawing Scale			
1:75@A3			
Layout ID		Revision	
A.01.4			

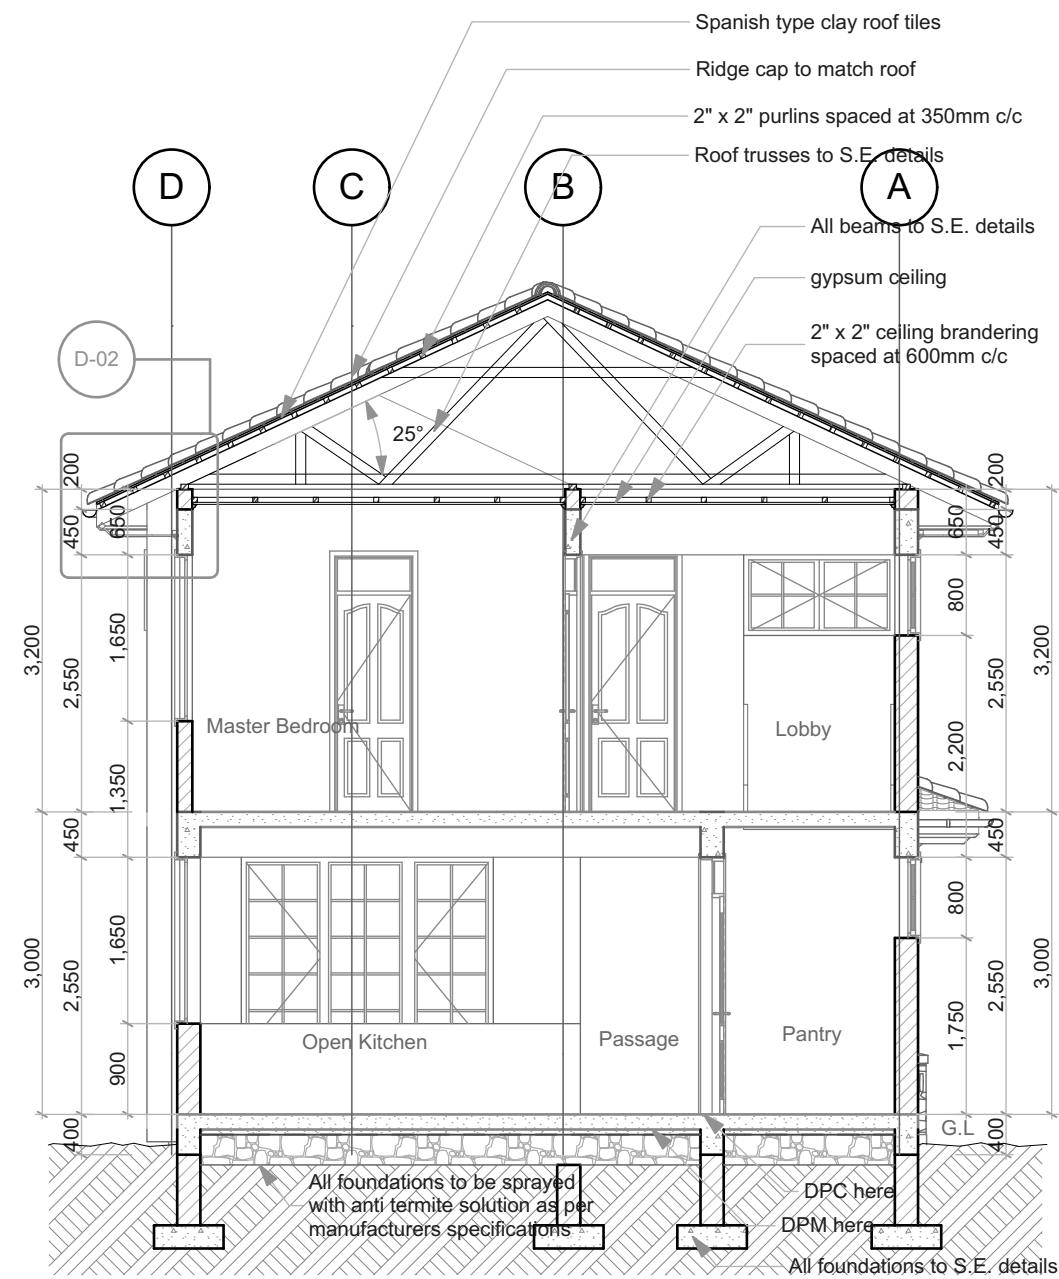

1 S-02 Building Section 1:75

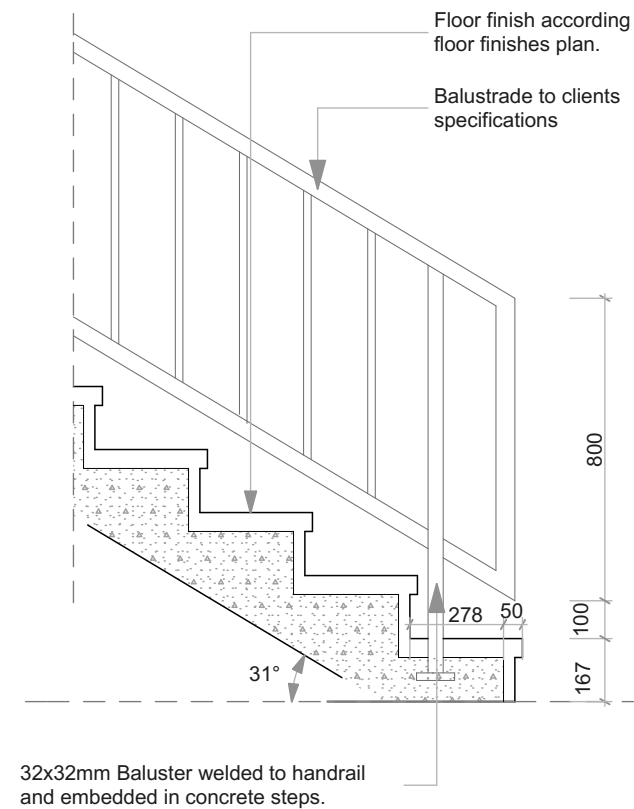

2 D-01 Detail 1:20

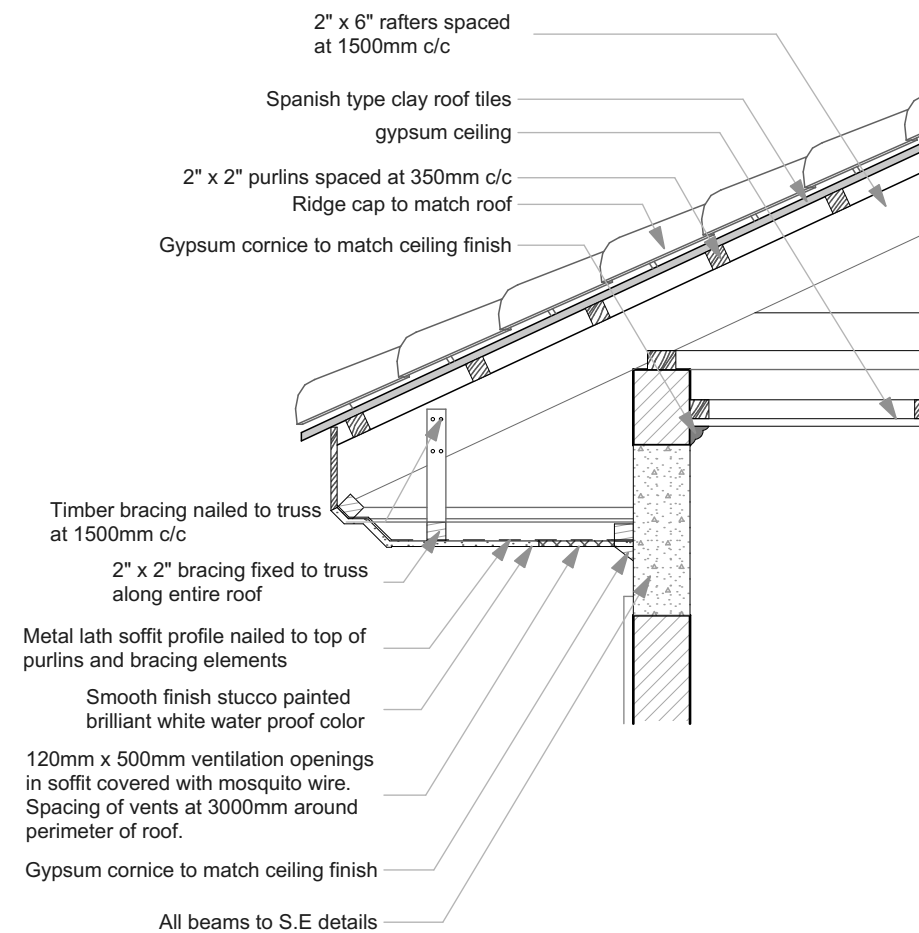

3 D-02 Detail 1:20

Company Title

[illegible]

Note

All drawing dimensions are in mm unless specified otherwise. These plans to be used in conjunction with structural engineering drawings, electrical drawings as well as mechanical drawings where applicable. Consultant to resolve any conflicts between drawings.

Project

Private Residence

Client	
--------	--

Layout Name

Building Section and Details

Drawing Name

**S-02 Building Section, D-01
Detail, D-02 Detail**

Drawing Set

ARCHITECTURAL

Modified by	
-------------	--

Date

Checked by

Date _____

Drawing Scale


1:75, 1:20@A3

Layout ID


A.01.5

Revision


[illegible]

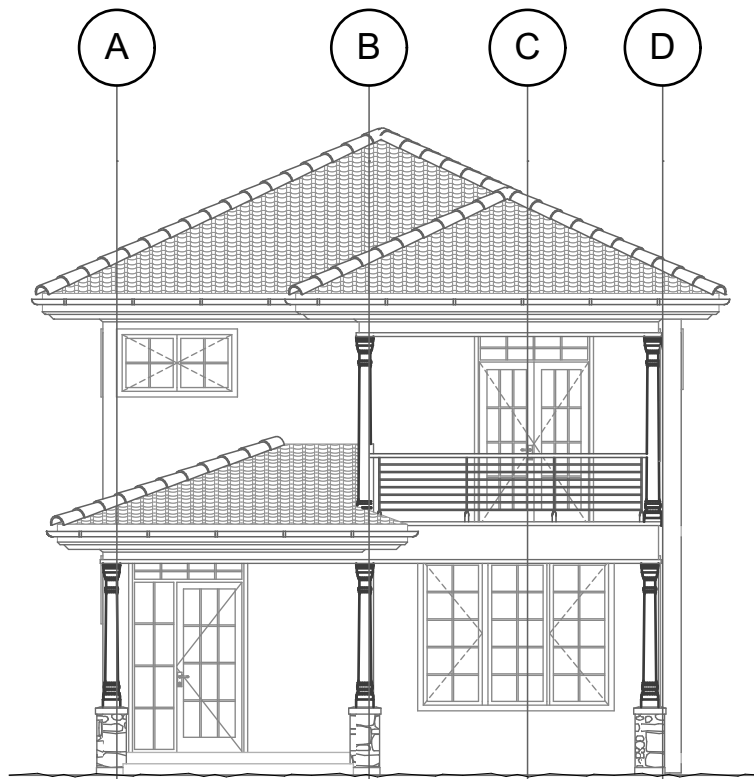


1 E-01 South Elevation 1:100

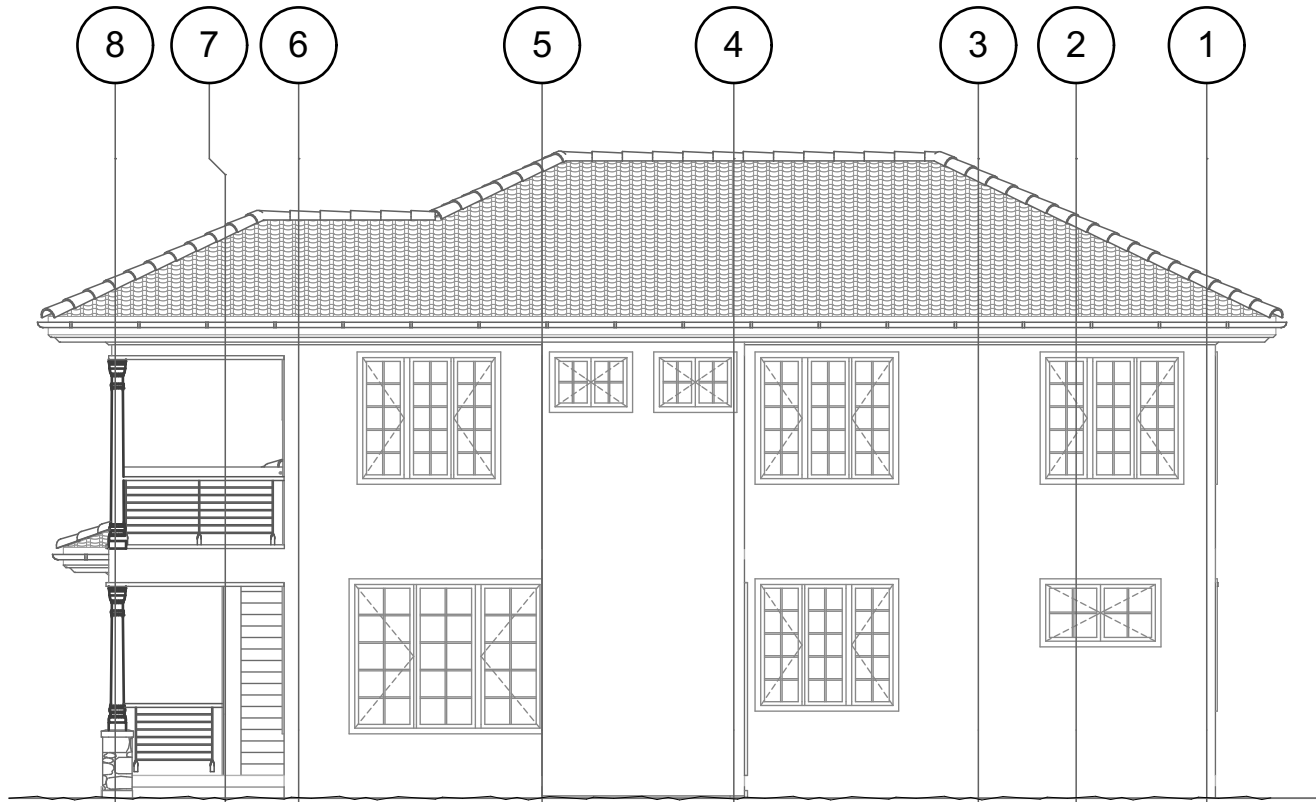

3 E-03 East Elevation 1:100

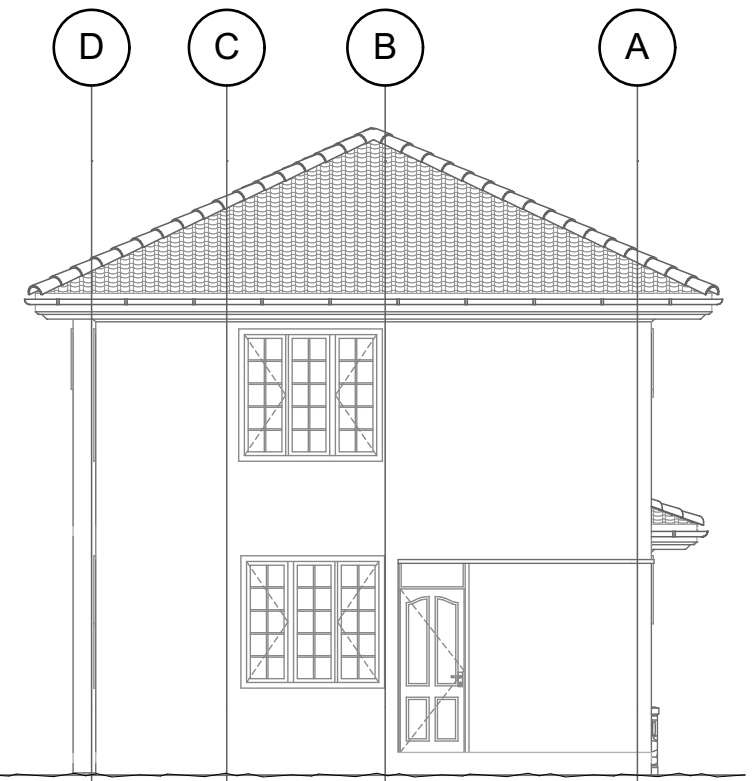


2 E-02 North Elevation 1:100

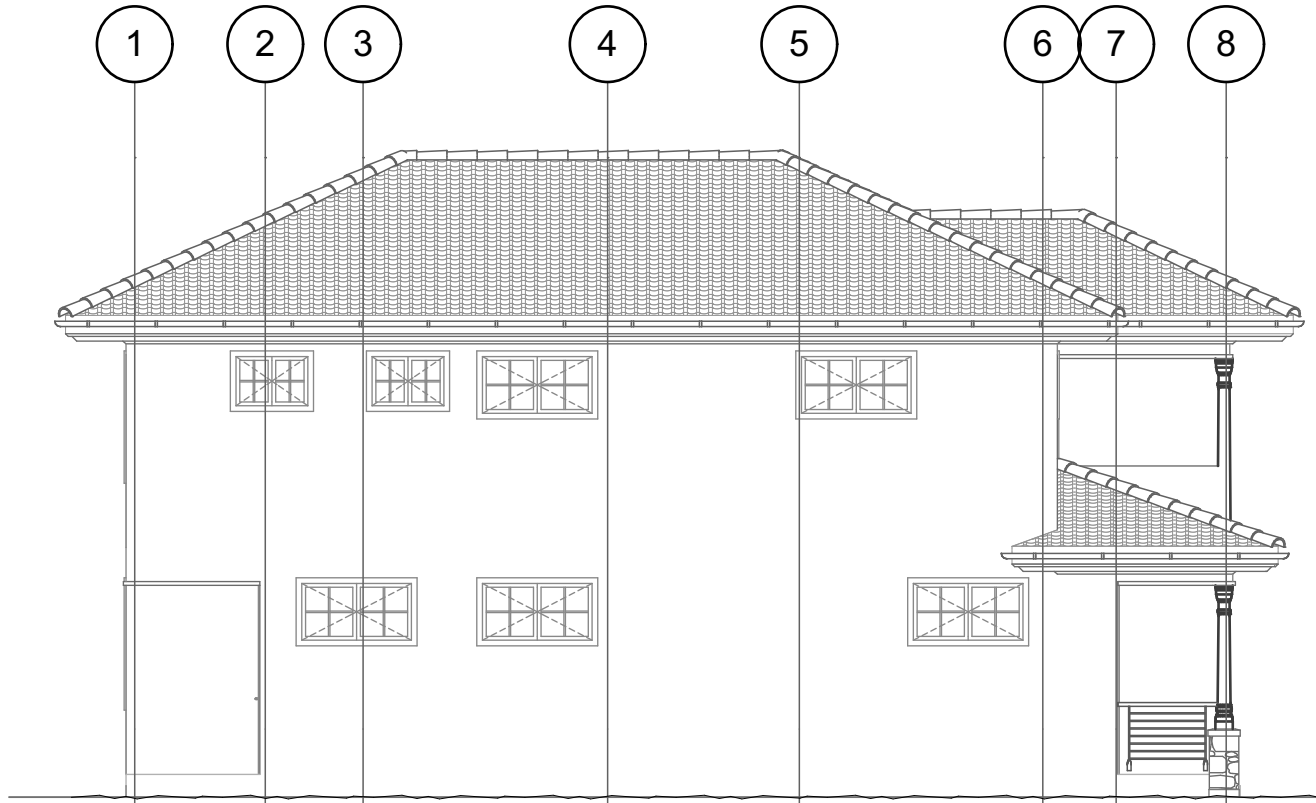


4 E-04 West Elevation 1:100






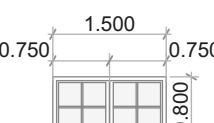
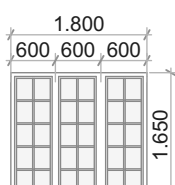
Company Title			
Revision History			
RevID	ChID	Change Name	Date
Note			
All drawing dimensions are in mm unless specified otherwise. These plans to be used in conjunction with structural engineering drawings, electrical drawings as well as mechanical drawings where applicable. Consultant to resolve any conflicts between drawings.			
Project			
Private Residence			
Client			
Layout Name			
Elevations			
Drawing Name			
E-01 South Elevation, E-02 North Elevation, E-03 East Elevation, E-04 West Elevation			
Drawing Set			
ARCHITECTURAL			
Modified by			Date
Checked by			Date
Drawing Scale			
1:100@A3			
Layout ID			Revision
A.01.6			

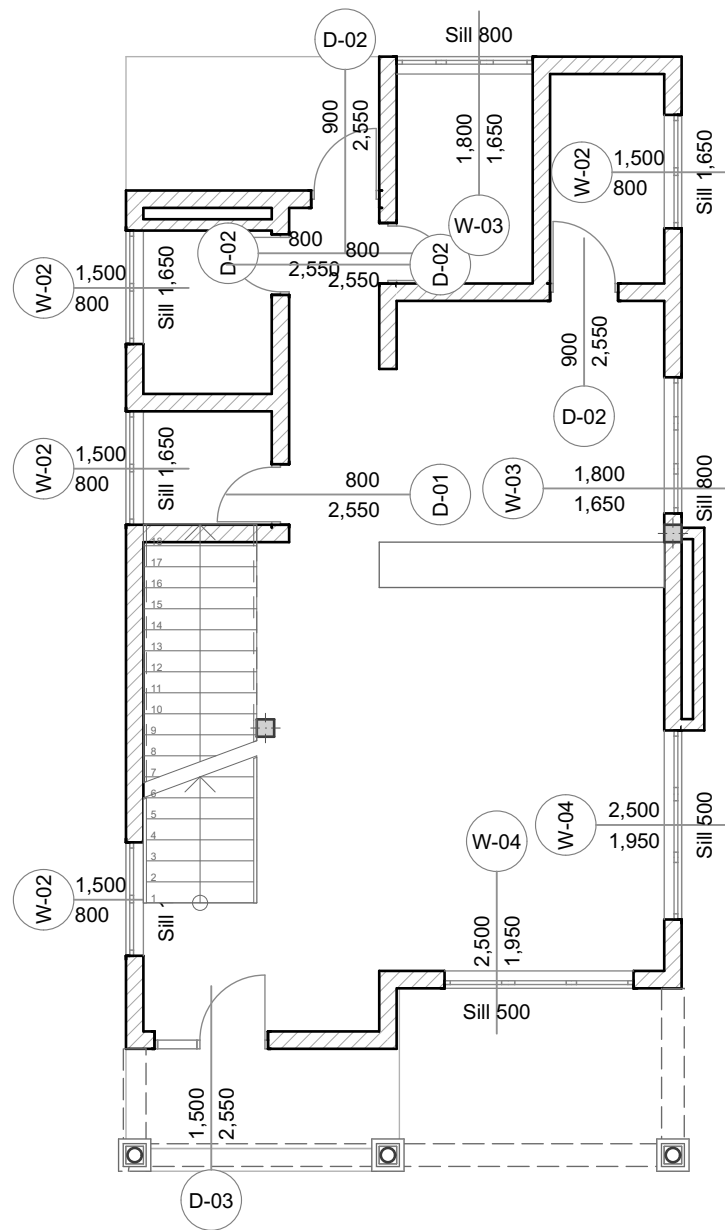

1 Ground Floor 1:100

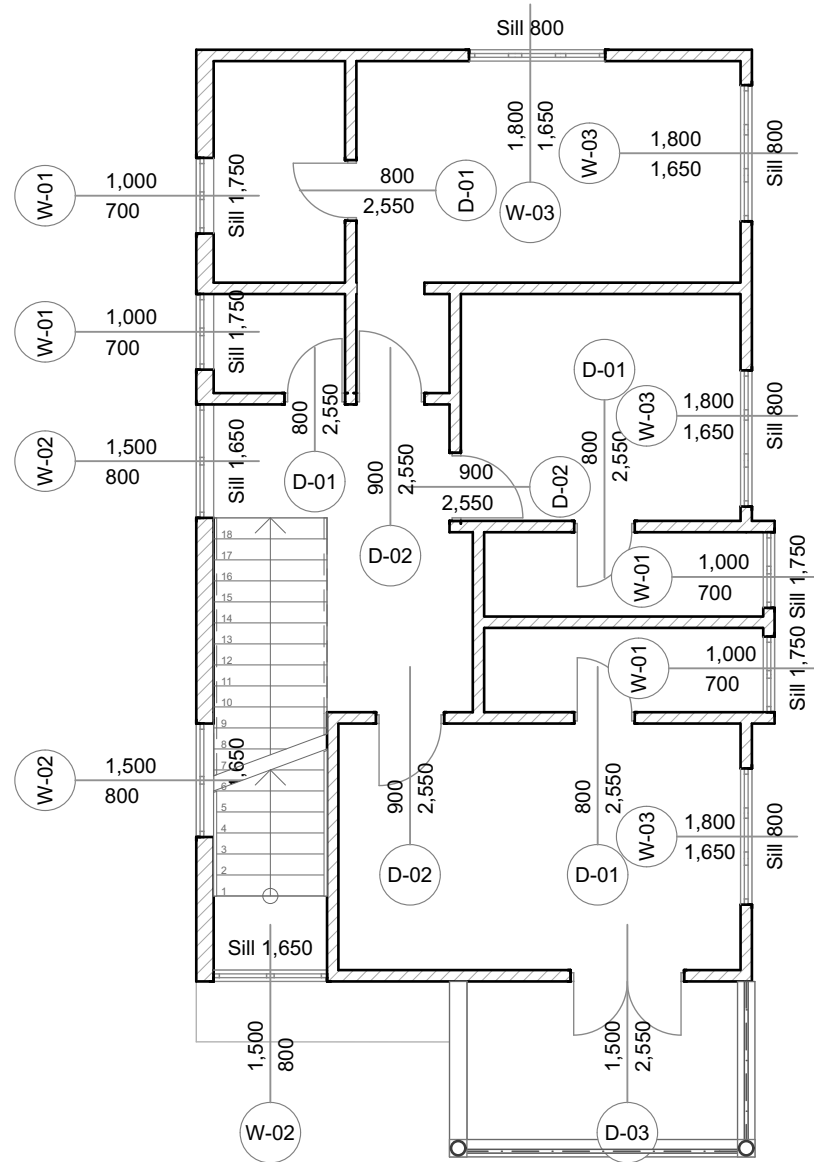

2 First Floor Plan 1:100

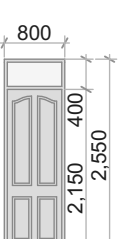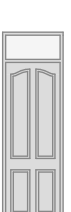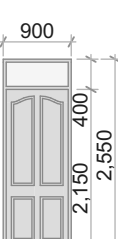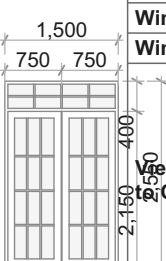Door List					Window List														
ID	D-01	D-02	D-02	D-03	ID	W-01	W-02	W-03	W-04										
Quantity	5	2	5	2	Quantity	4	7	6	2										
W x H Size	800x2,550	800x2,550	900x2,550	1,500x2,550	W x H Size	1,000x700	1,500x800	1,800x1,650	2,500x1,950										
View from Side Opposite to Opening Side					Window sill height	1,850	1,750	900	600										
					Window head height	2,550	2,550	2,550	2,550										
					View from Side Opposite to Opening Side														
																			

3 Door List 1:1

Window List 1:1

Company Title

Revision History			
RevID	ChID	Change Name	Date

Note
All drawing dimensions are in mm unless specified otherwise. These plans to be used in conjunction with structural engineering drawings, electrical drawings as well as mechanical drawings where applicable. Consultant to resolve any conflicts between drawings.

Project
Private Residence

Client

Layout Name
Door and Window Schedule

Drawing Name
Ground Floor, First Floor Plan, Door List, Window List

Drawing Set
ARCHITECTURAL

Modified by

Date


Checked by

Date


Drawing Scale
1:100, 1:1@A3

Layout ID
A.01.7

Revision

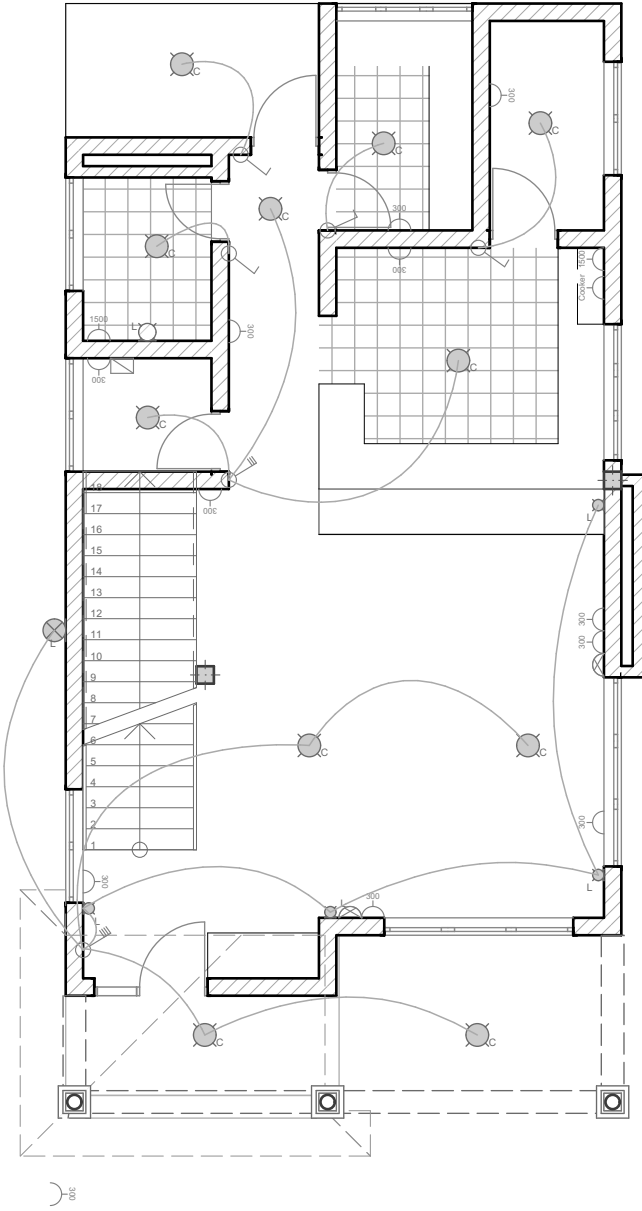

1 Ground Floor 1:100

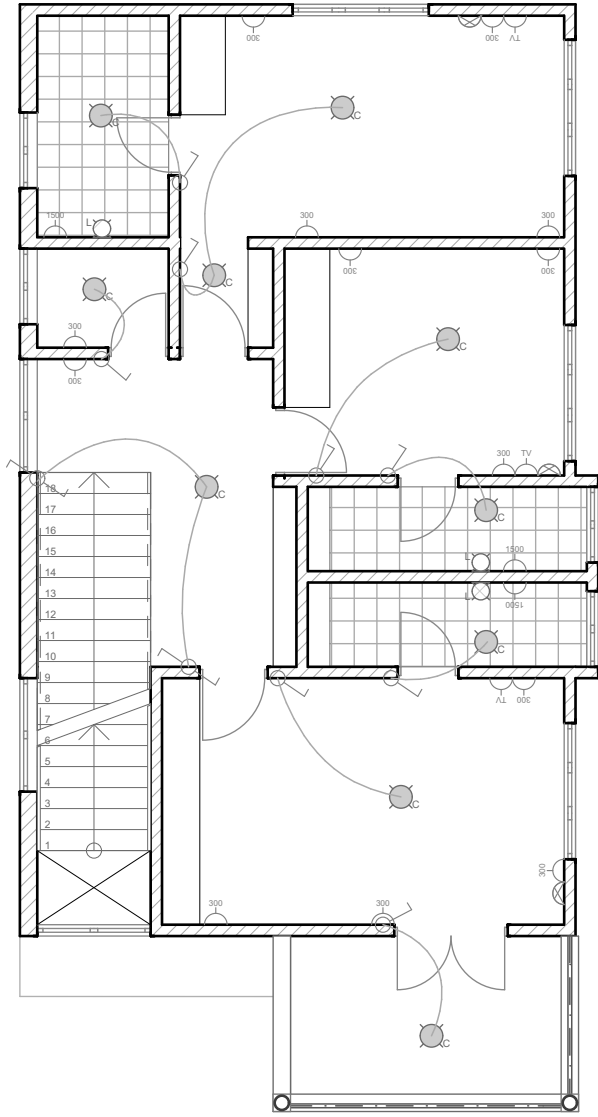


2 First Floor Plan 1:100


SCHEMATIC ELECTRICAL LAYOUT LEGEND		
SYMBOL	HEIGHT IN MM A.F.L.	NAME
FL 	00	Socket outlet 2 gang
300 	300	Socket outlet 2 gang
1000 	1000	Socket outlet 2 gang
1500 	1500	Socket outlet 2 gang
Cooker 	1000	Cooker unit 45 A switched
	1500	Light switch 6A, one way / one gang
	1500	Light switch 6A, one way / two gang
	1500	Light switch 6A, one way / four gang
	1500	Light switch 6A, two way / one gang
	2000	Wall mounted interior lamp
	1800	Wall mounted bathroom mirror lamp
	Ceiling	Suspended ceiling light fixture
	3000	Wall mounted security light
		Wired connections
	1500	Distribution board
	300	Twin internet data outlet
	300	Twin internet data outlet with telephone outlet
	300	TV cable outlet

3 W-02 Electrical Layout 1:50

Company Title			
Revision History			
RevID	ChID	Change Name	Date
Note			
All drawing dimensions are in mm unless specified otherwise. These plans to be used in conjunction with structural engineering drawings, electrical drawings as well as mechanical drawings where applicable. Consultant to resolve any conflicts between drawings.			
Project			
Private Residence			
Client			
Layout Name			
Electrical Layout			
Drawing Name			
Ground Floor, First Floor Plan, W-02 Electrical Layout			
Drawing Set			
ARCHITECTURAL			
Modified by			Date
Checked by			Date
Drawing Scale			
1:100, 1:50@A3			
Layout ID			Revision
A.01.8			

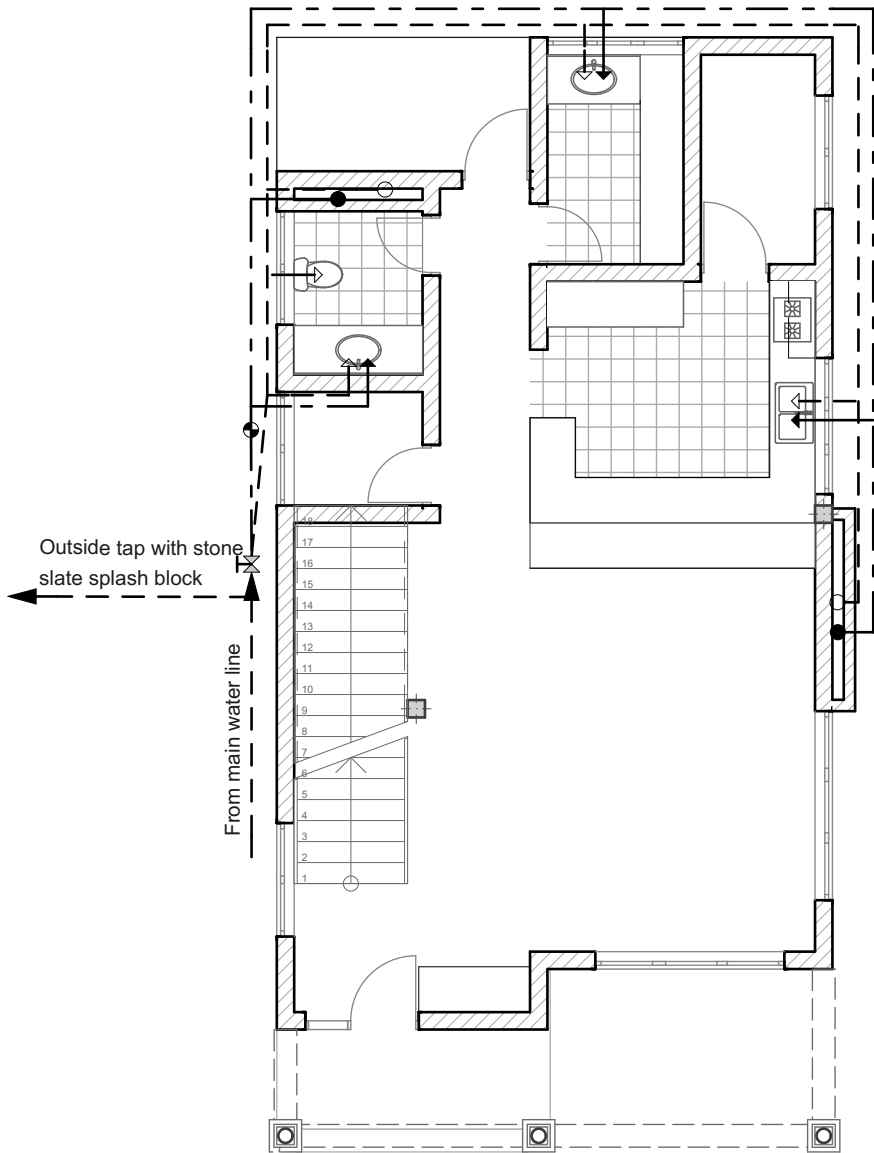

1 Ground Floor 1:100

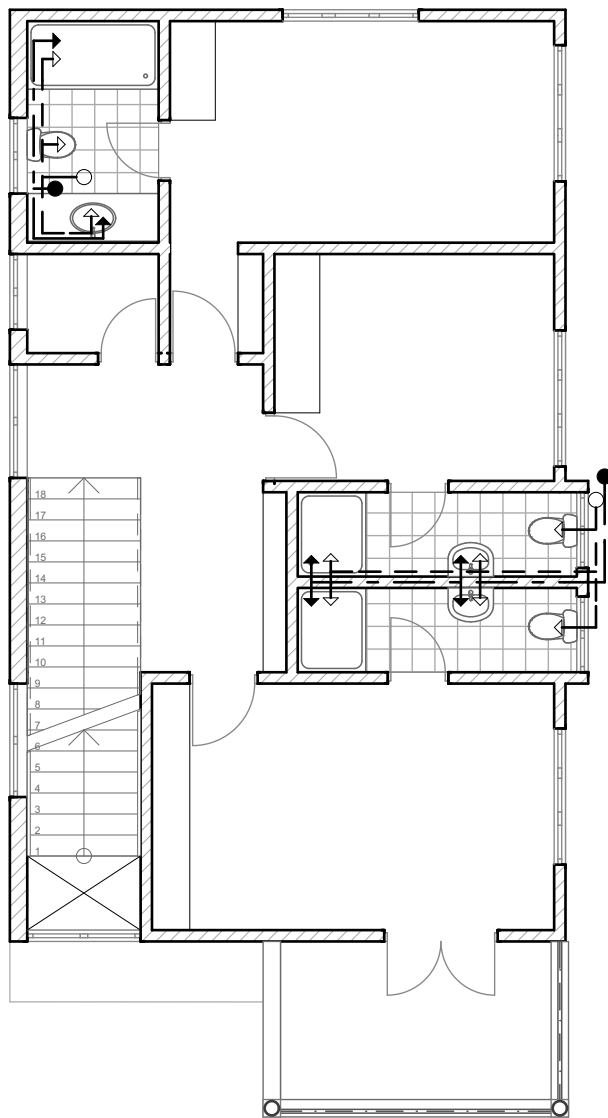

2 First Floor Plan 1:100

PLUMBING AND DRAINAGE LEGEND	
SYMBOL	NAME
	Waste water drainage pipes Ø 40 mm
	Foul water drainage pipes Ø 110 mm
	Floor drain
	Hot water supply pipes Ø 25 mm
	Hot water outlet
	Cold water outlet
	Cold water outlet,Rp Ø 25 to first floor
	Hot water outlet,Rp Ø 25 to first floor
	Connection to solar water heater no. 1
	Gully trap
	Manhole
	Single-Basin counter. Size and type by client
	Ceramic sink single bowl. Size and type by client
	Western type toilet
	Shower location with tiled floor and walls - no shower tray

3 W-01 Plumbing 1:50

Company Title

Revision History

RevID	ChID	Change Name	Date

Note

All drawing dimensions are in mm unless specified otherwise. These plans to be used in conjunction with structural engineering drawings, electrical drawings as well as mechanical drawings where applicable. Consultant to resolve any conflicts between drawings.

Project

Private Residence

Client

Layout Name

Cold and Hot water System

Drawing Name

Ground Floor, First Floor Plan,
W-01 Plumbing

Drawing Set

ARCHITECTURAL

Modified by

Date

Checked by

Date


Drawing Scale

1:100, 1:50@A3


Layout ID

Revision

A.01.9

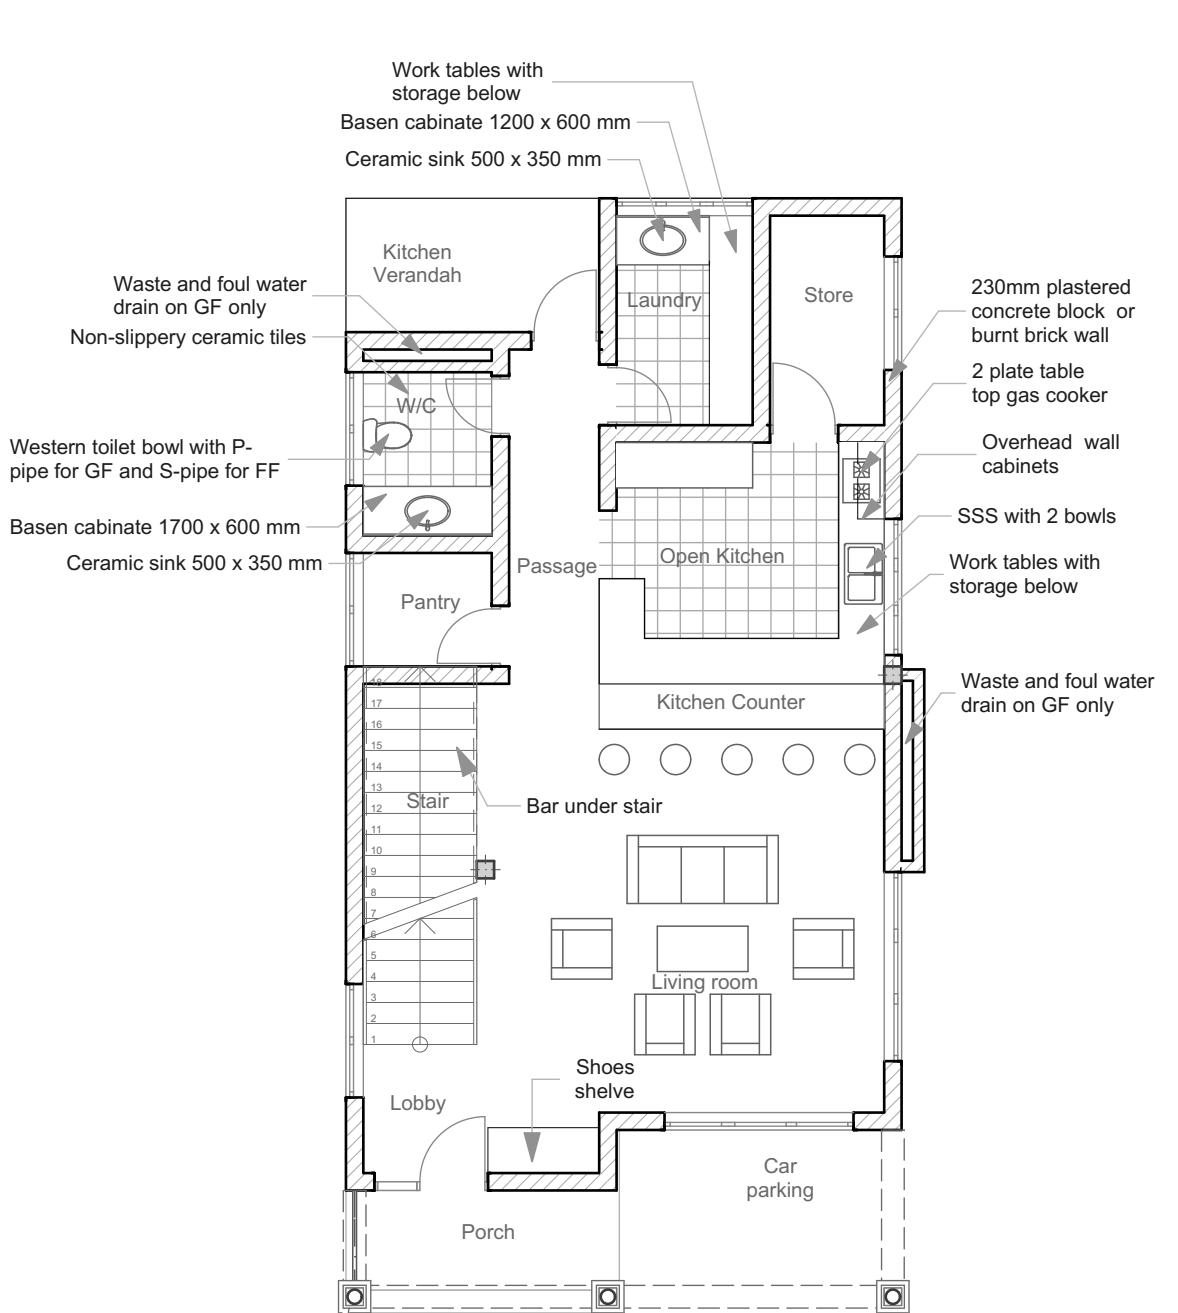

1 Ground Floor 1:100

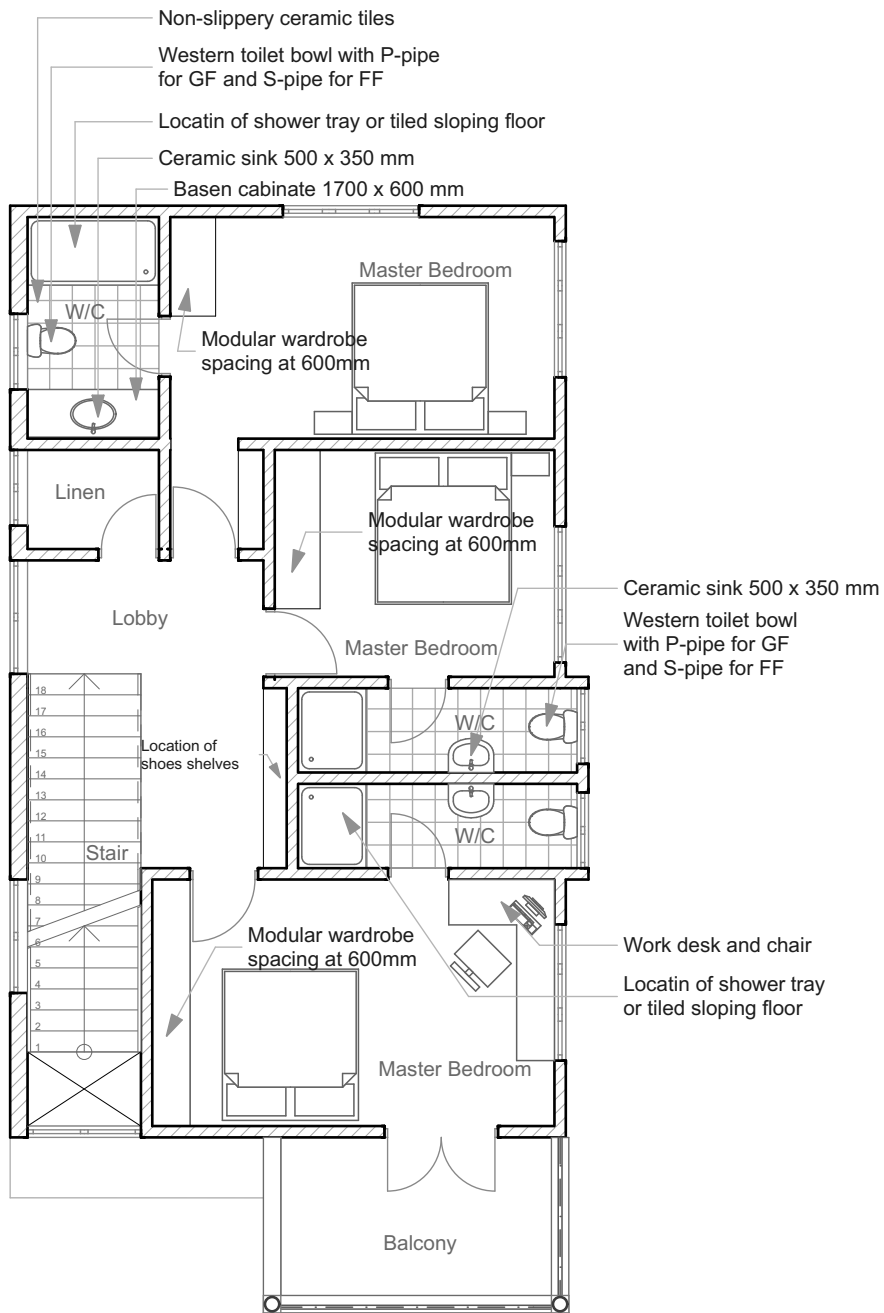

2 First Floor Plan 1:100

Company Title

Revision History

RevID	ChID	Change Name	Date

Note

All drawing dimensions are in mm unless specified otherwise. These plans to be used in conjunction with structural engineering drawings, electrical drawings as well as mechanical drawings where applicable. Consultant to resolve any conflicts between drawings.

Project

Private Residence

Client

Layout Name

Furniture layout

Drawing Name

Ground Floor, First Floor Plan

Drawing Set

ARCHITECTURAL

Modified by

Date

Checked by

Date

Drawing Scale

1:100@A3

Layout ID

A.01.10

Revision